MK'S A-C-D-E-F-G-H-J-K-L-M-N-P-R-S-T-U-W-X-Y-Z

SECT'S
A-A
B-B
C-C
D-D
E-E
F-F
G-G
H-H
J-J
K-K
L-L
M-M

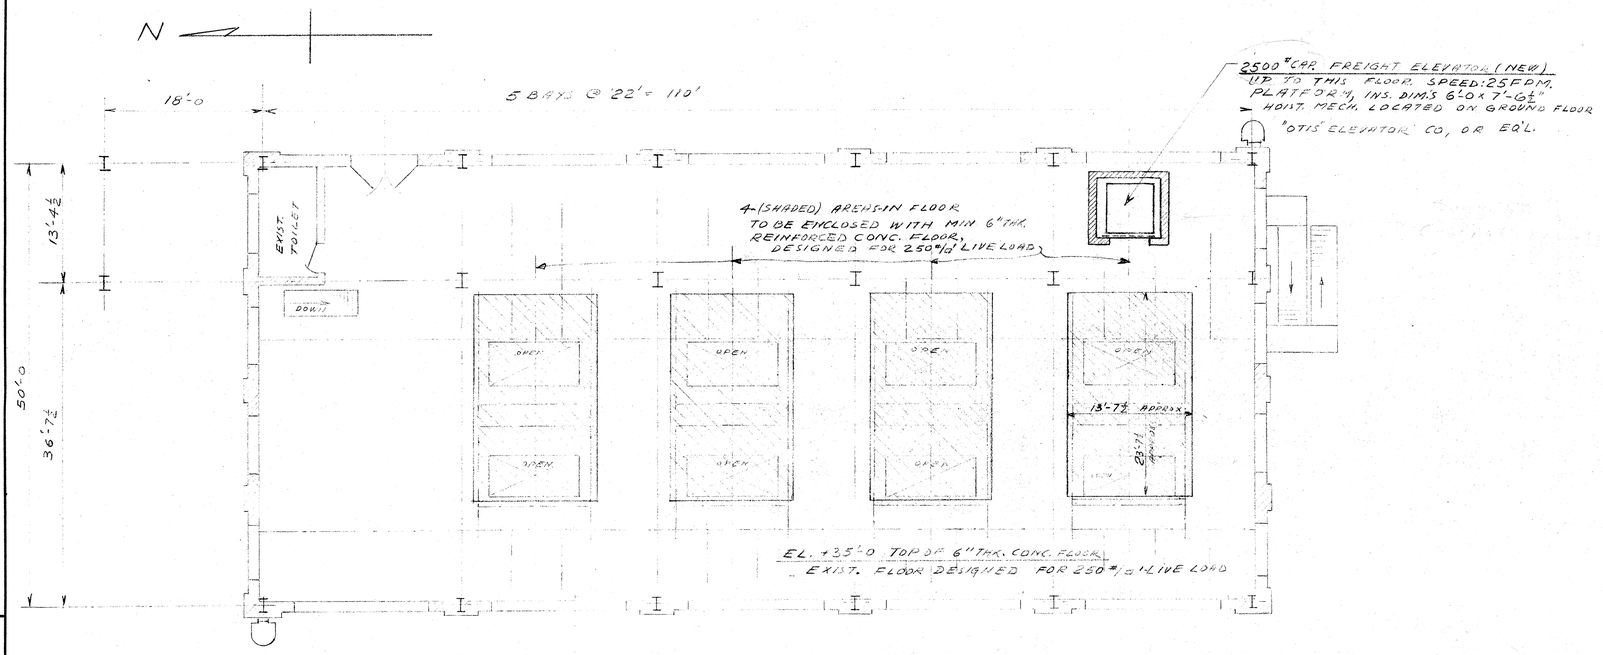

FLOOR PLAN AT ELEV. +35'-0

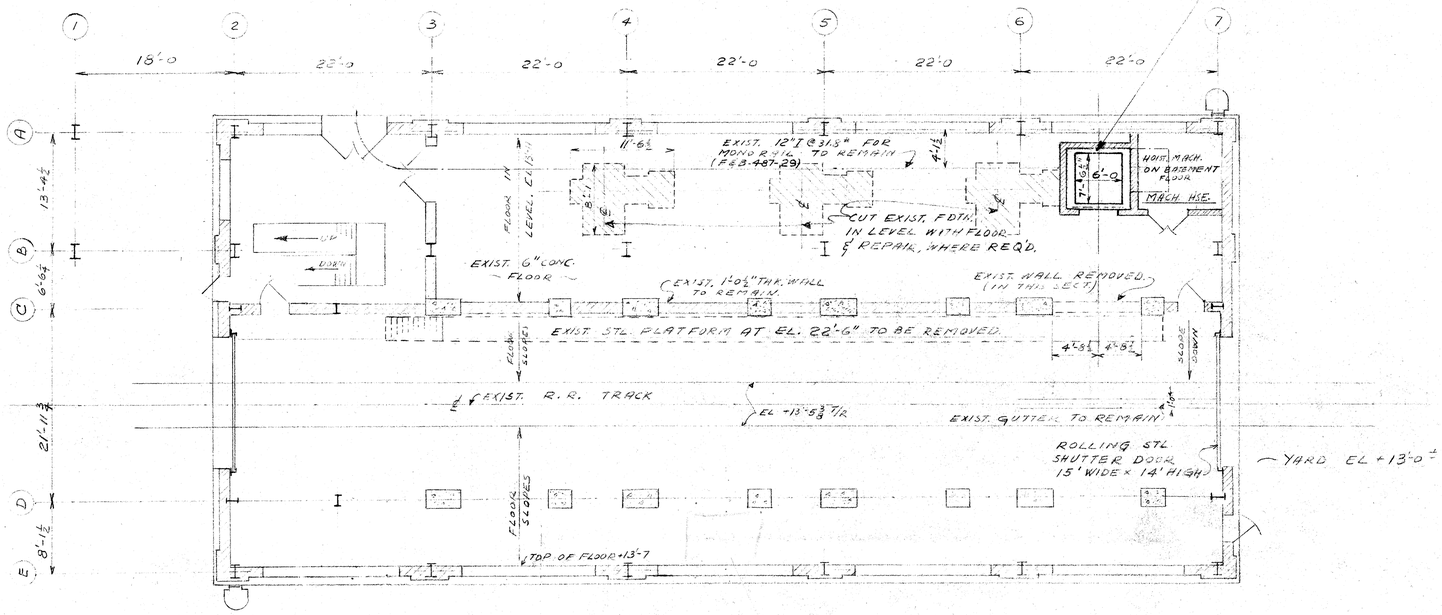

BASEMENT FLOOR PLAN

ALL FIELD CHANGES TO BE REPORTED TO ENGINEERING DEPT.

REVISIONS

BY PRODUCTS - COKE PLANT - BOILER HSE. FREYN & BRASSERT DWG. C-487 1 TO 16

REFERENCE DRAWINGS LISTED ABOVE

APP. NO.

JOB NO. C-63

INTERLAKE IRON CORPORATION

CHICAGO PLANT

SOUTH CHICAGO, ILL.

BUILDINGS STORES & STORE ROOM.

PROPOSED CONVERSION OF EXISTING COKE PLANT BOILER HSE. INTO STORE ROOM.

MADE BY A. LAIMINS DATE 11-11-60
TRACED BY _____ DATE _____
CHECKED BY _____ DATE _____
APPROVED _____ DATE _____

SCALE 1/8" = 1'-0

PC-10

the H. L. Kothe company 175 L