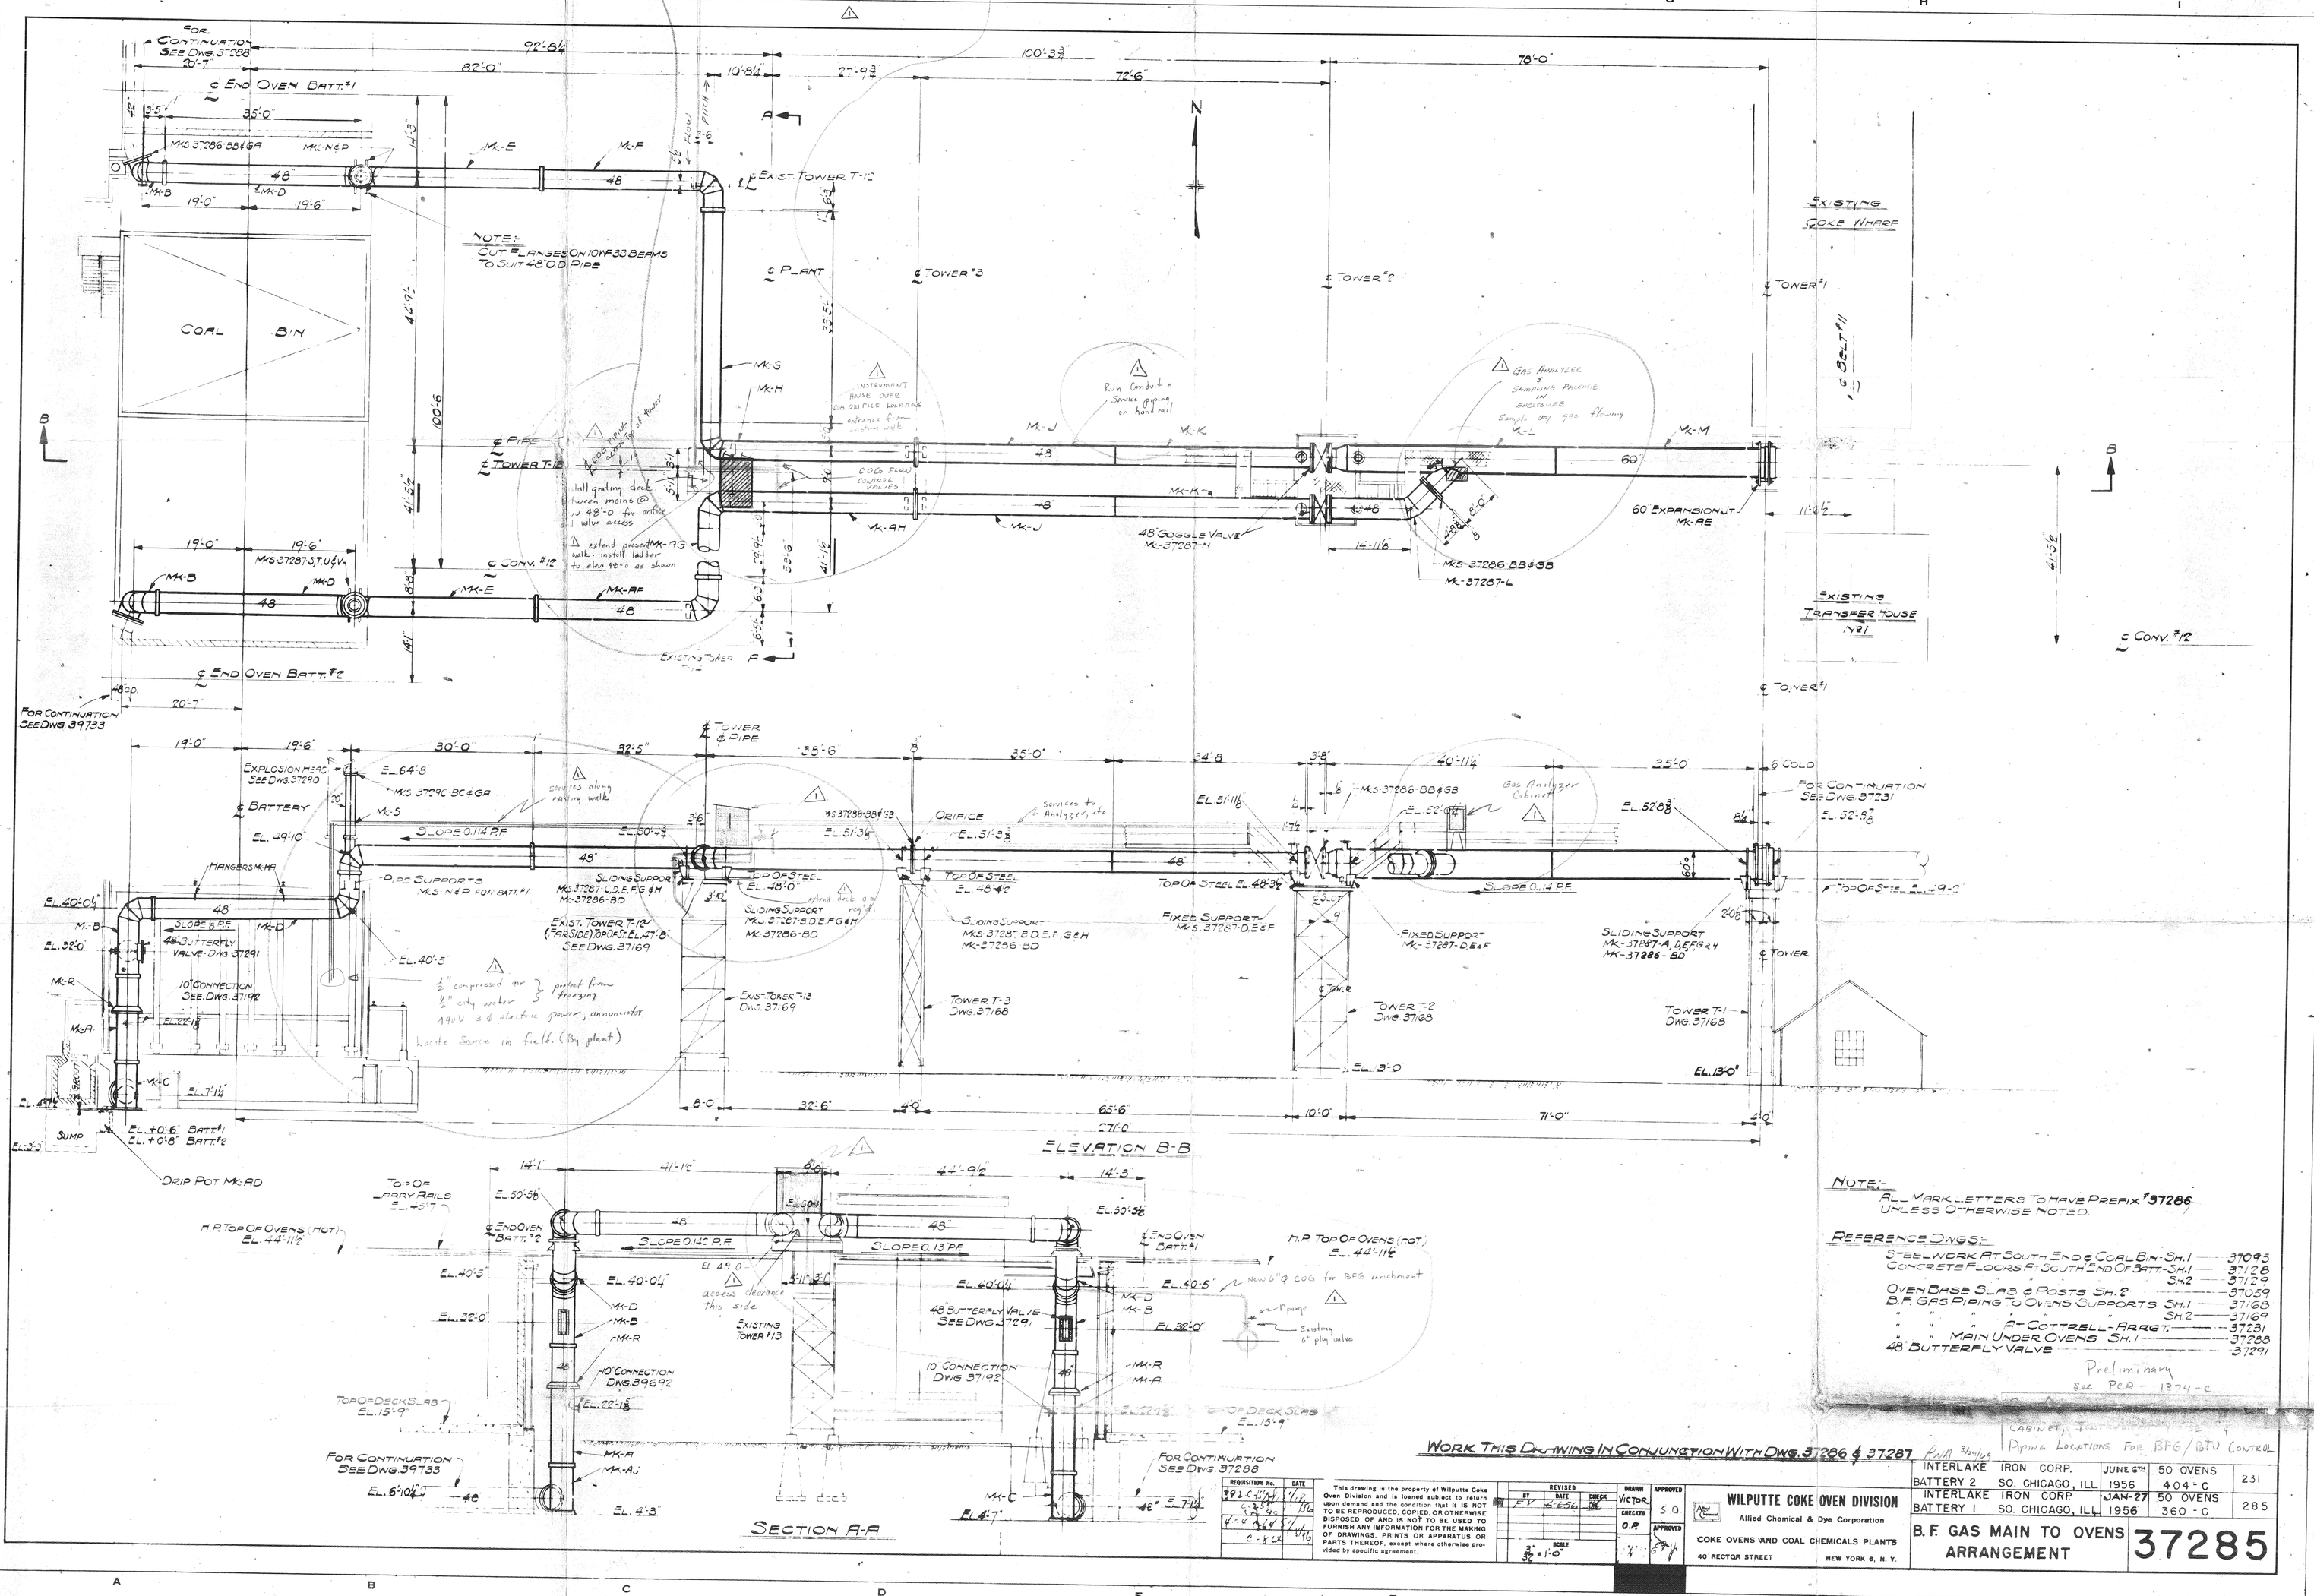

NOTE:-
ALL MARK LETTERS TO HAVE PREFIX "37286" UNLESS OTHERWISE NOTED.

REFERENCE DWGS:-

STEELWORK AT SOUTH END & COAL BIN - SH.1	37095
CONCRETE FLOORS AT SOUTH END OF BATT - SH.1	37128
" " " " " " SH.2	37129
OVEN BASE SLAB & POSTS SH.2	37059
B.F. GAS PIPING TO OVENS SUPPORTS SH.1	37168
" " " " " " SH.2	37169
" " " 2-COTTRELL-ARRGT.	37231
" " MAIN UNDER OVENS SH.1	37298
48" BUTTERFLY VALVE	37291

Preliminary
See PCA - 1374-C

CABINET, INSTRUMENT & PIPING LOCATIONS FOR BFG/BTU CONTROL

WORK THIS DRAWING IN CONJUNCTION WITH DWG. 37286 & 37287

REQUISITION No.	DATE
992-C-4	1/14/54
6-2-56	1/14/54
4-4-56	5/1/56
6-6-56	6/14/56

This drawing is the property of Wilputte Coke Oven Division and is loaned subject to return upon demand and the condition that it is NOT TO BE REPRODUCED, COPIED, OR OTHERWISE DISPOSED OF AND IS NOT TO BE USED TO FURNISH ANY INFORMATION FOR THE MAKING OF DRAWINGS, PRINTS OR APPARATUS OR PARTS THEREOF, except where otherwise provided by specific agreement.

REVISED BY	DATE	CHECK
FV	6-6-56	DK

DRAWN VICTOR · CHECKED O.P. · APPROVED S.Q. · APPROVED

SCALE 3/32" = 1'-0"

WILPUTTE COKE OVEN DIVISION
Allied Chemical & Dye Corporation
COKE OVENS AND COAL CHEMICALS PLANTS
40 RECTOR STREET NEW YORK 6, N.Y.

INTERLAKE IRON CORP. BATTERY 2	SO. CHICAGO, ILL.	JUNE 6TH 1956	50 OVENS 404-C	231
INTERLAKE IRON CORP BATTERY 1	SO. CHICAGO, ILL.	JAN-27 1956	50 OVENS 360-C	285

B.F. GAS MAIN TO OVENS ARRANGEMENT

37285